
EXCLUSIVE COLLECTION OF UNITS WITH SPECIAL PRICING ONLY FOR OUR CLIENTS

Floor 1

UF-05B unit is 67.20m2 (723 sq.ft.)
Our Price - $228,340

SOLD

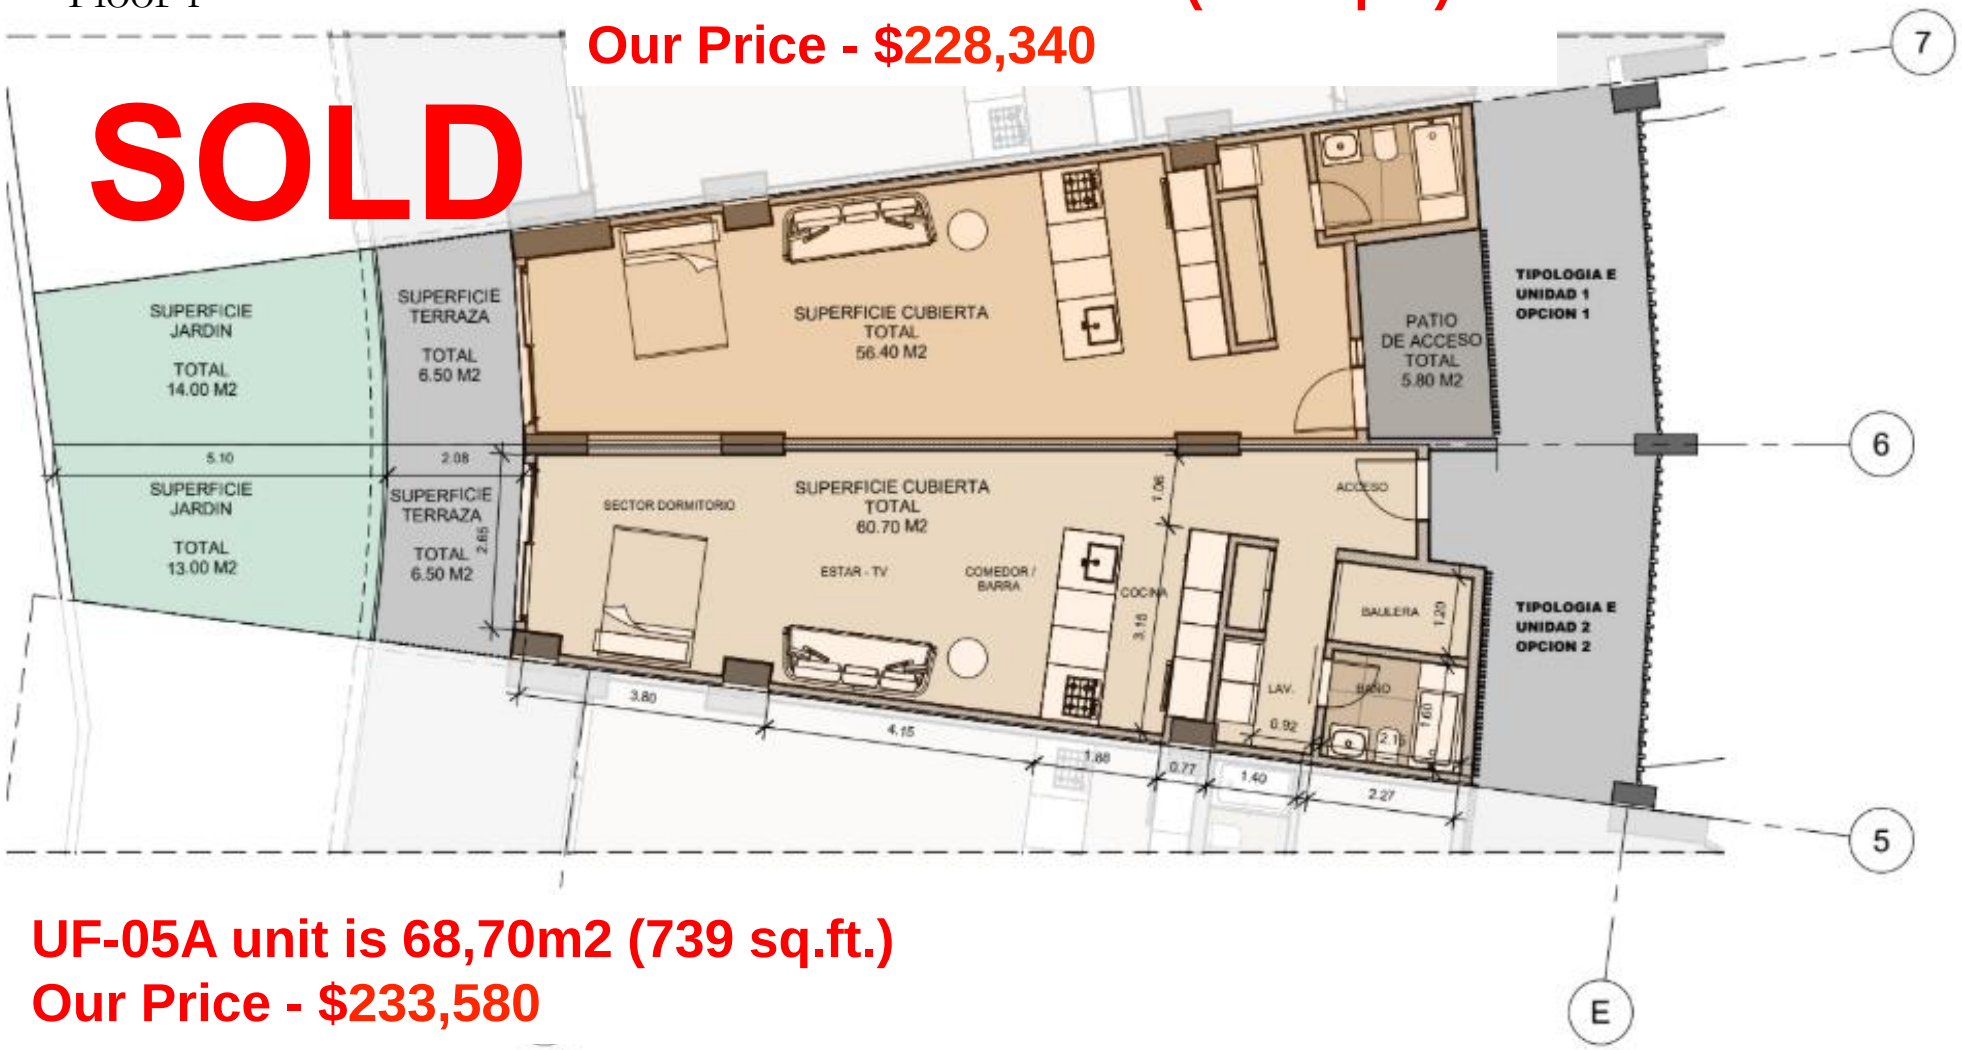

UF-05A unit is 68,70m2 (739 sq.ft.)
Our Price - $233,580

1 Tipologia E Nivel 1
1 : 75


CAP CANA REEF & GOLF Tipologia E ESC-1 : 75 T-E

Floor 1



Floor 2

UF-35B unit is 88.67m2 (954 sq.ft.)
Our Price - $301,478

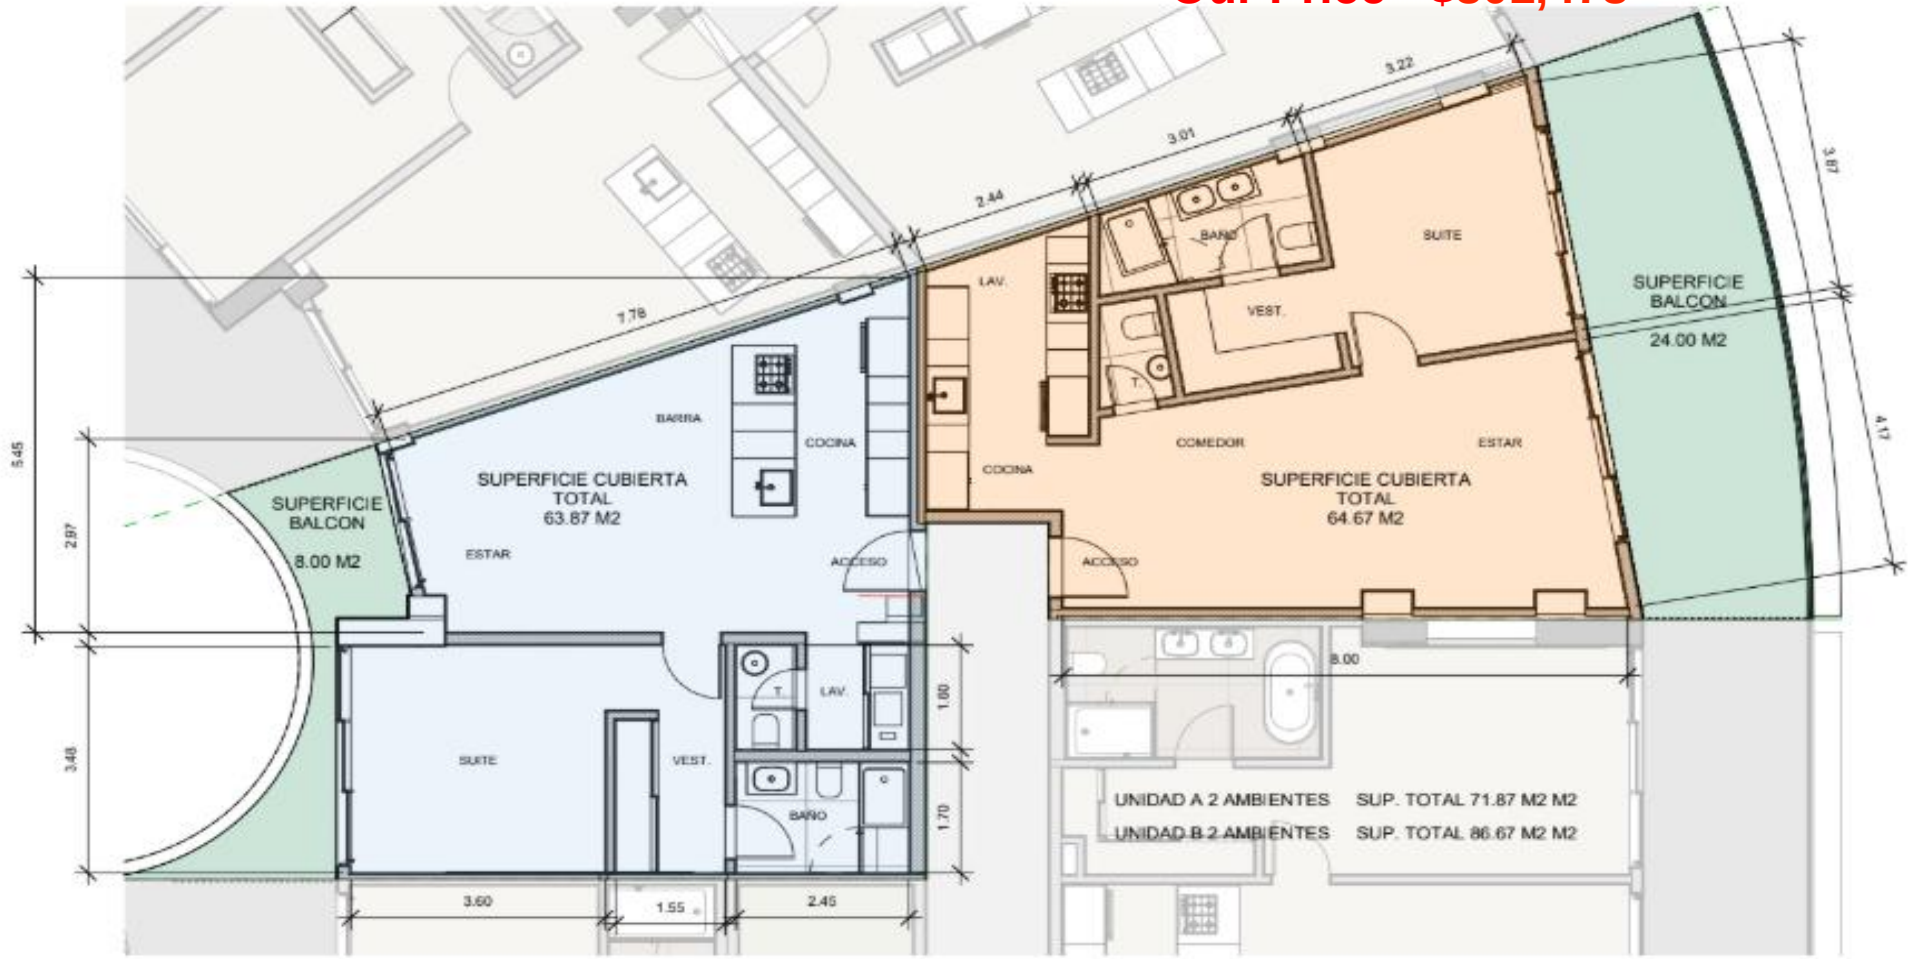


UF-35A unit is 71.87m2 (773.6 sq.ft.)
Our Price - $244,358

CAP CANA REEF & GOLF TIPOLOGIA 6 OPCIONES ESC-1 : 75 T-6 OP

Floor 2


UF-32B unit is 88.00m2 (947 sq.ft.)
Our Price - $299,200

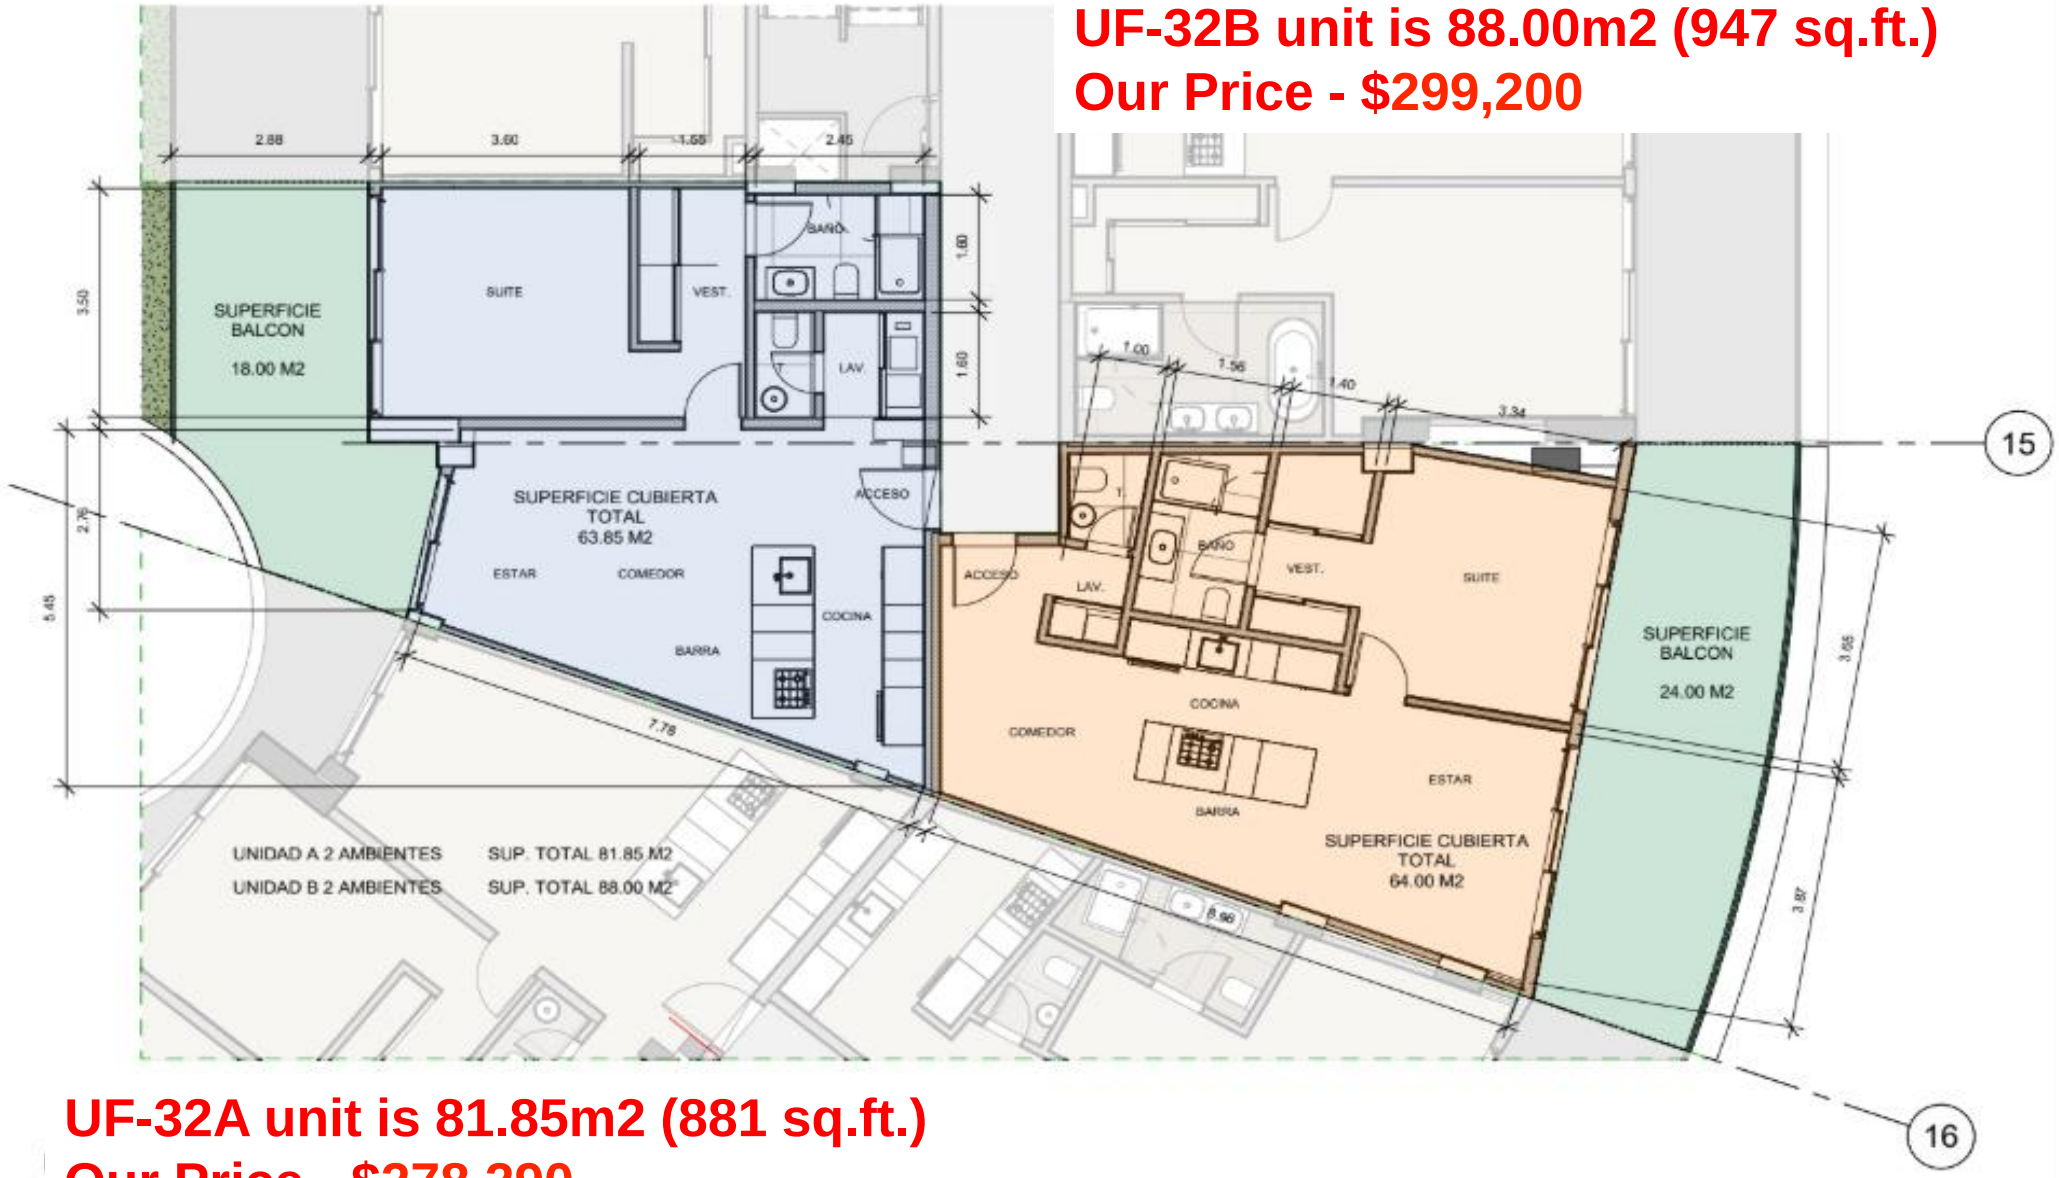

UF-32A unit is 81.85m2 (881 sq.ft.)
Our Price - $278,290

CAP CANA REEF & GOLF TIPOLOGIA 6 (A y B) ESC-1 : 75 T-6 A-B

Floor 2

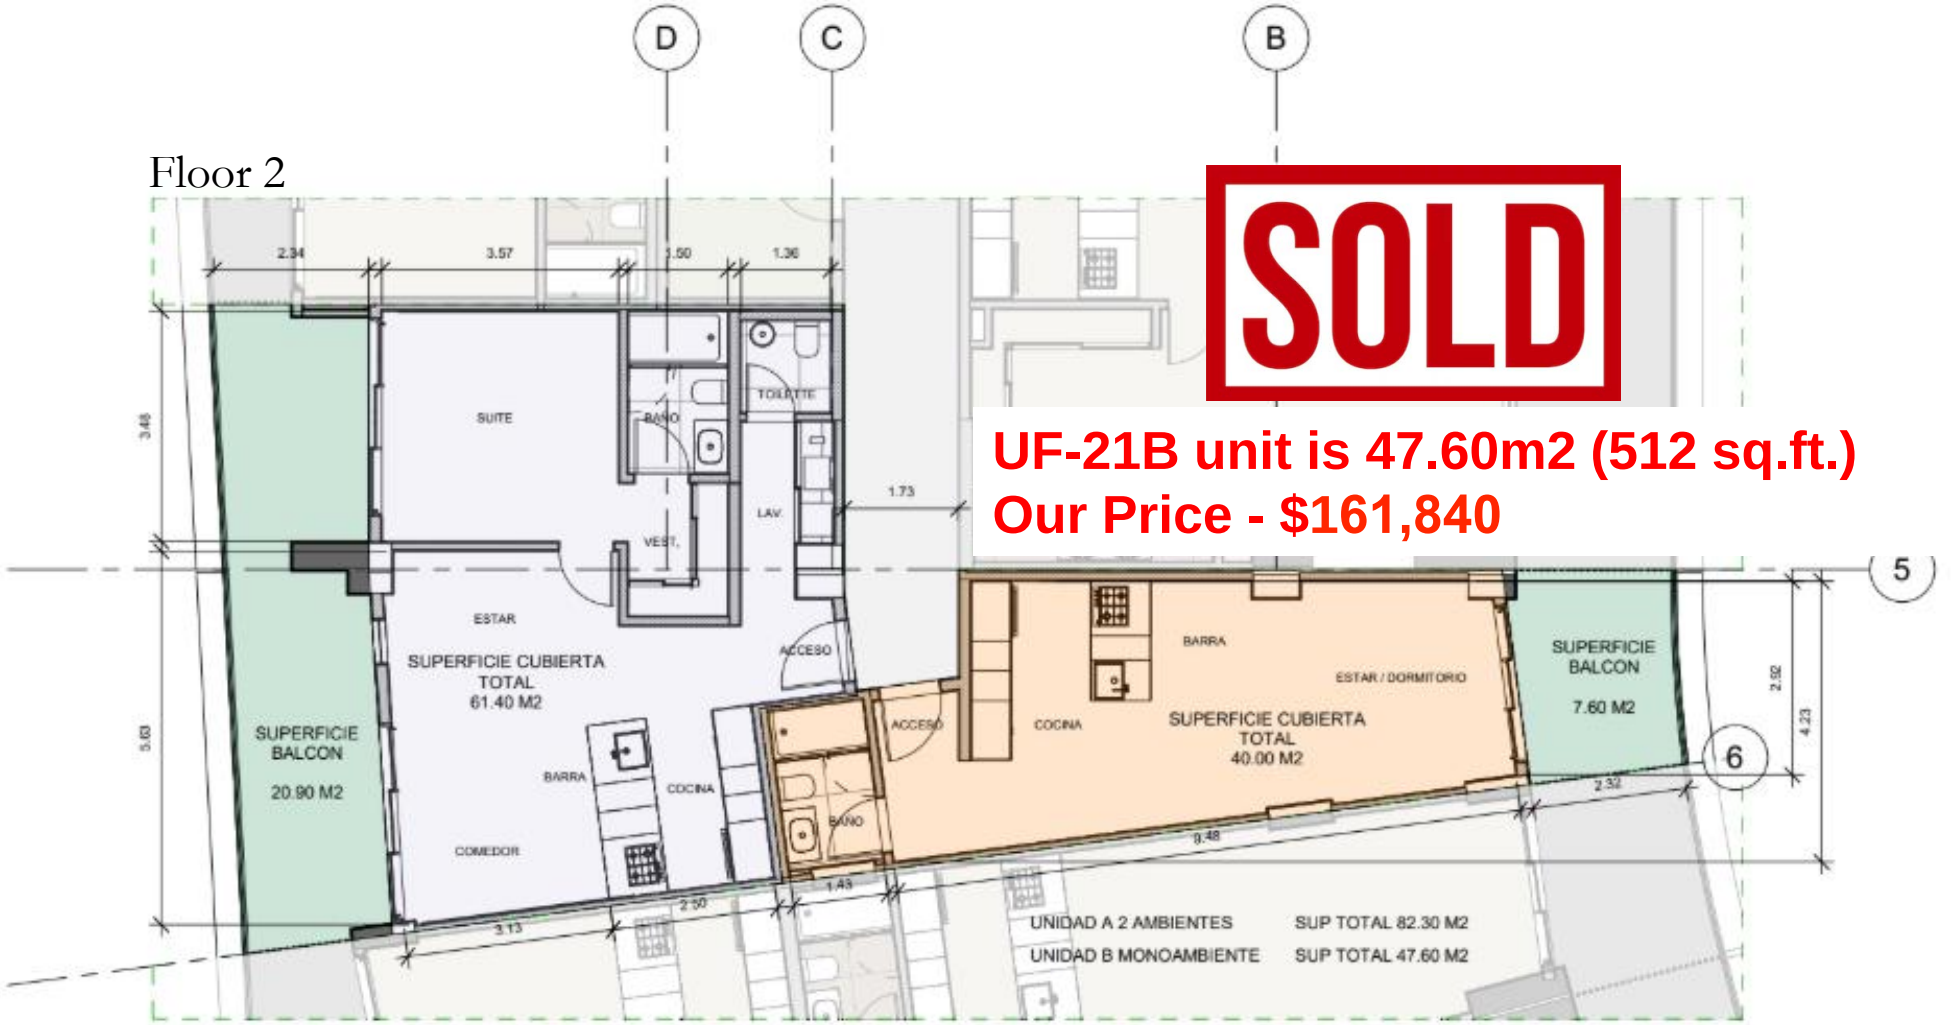


UF-21A unit is 82.30m2 (885.8 sq.ft.)
Our Price - $279,820

CAP CANA REEF & GOLF TIPOLOGIA 4 (A Y B) ESC-1 : 75 T-4 A-B

Floor 2

UF-23B unit is 55.20m2 (594 sq.ft.)
Our Price - $187,680

SOLD

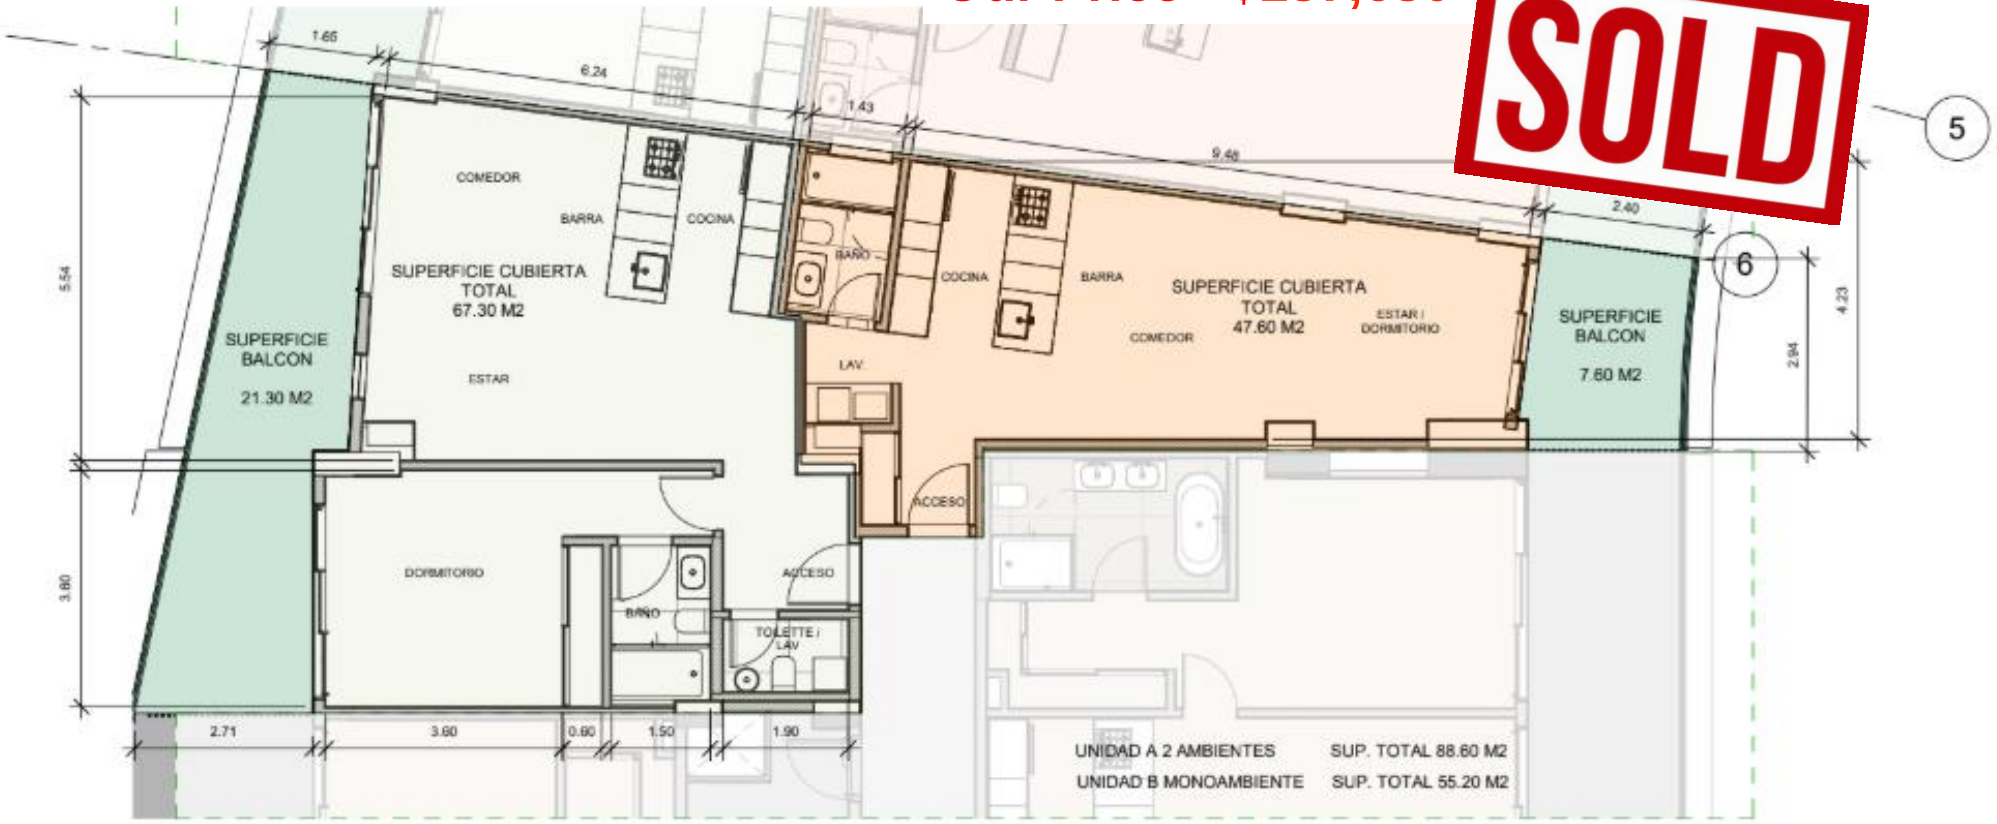


UF-23A unit is 88.60m2 (953.6 sq.ft.)
Our Price - $301,240


CAP CANA REEF & GOLF TIPOLOGIA 4 OPCIONES ESC-1 : 75 T-4 OP

Floor 2


Piscina
UF21B
UF23B
UF32B
UF35B
UF 21A
UF23A
UF32A
UF35A
Entrada Lobby

UF-98 unit is 108m2 (1162sq.ft.)
Price - $367,200

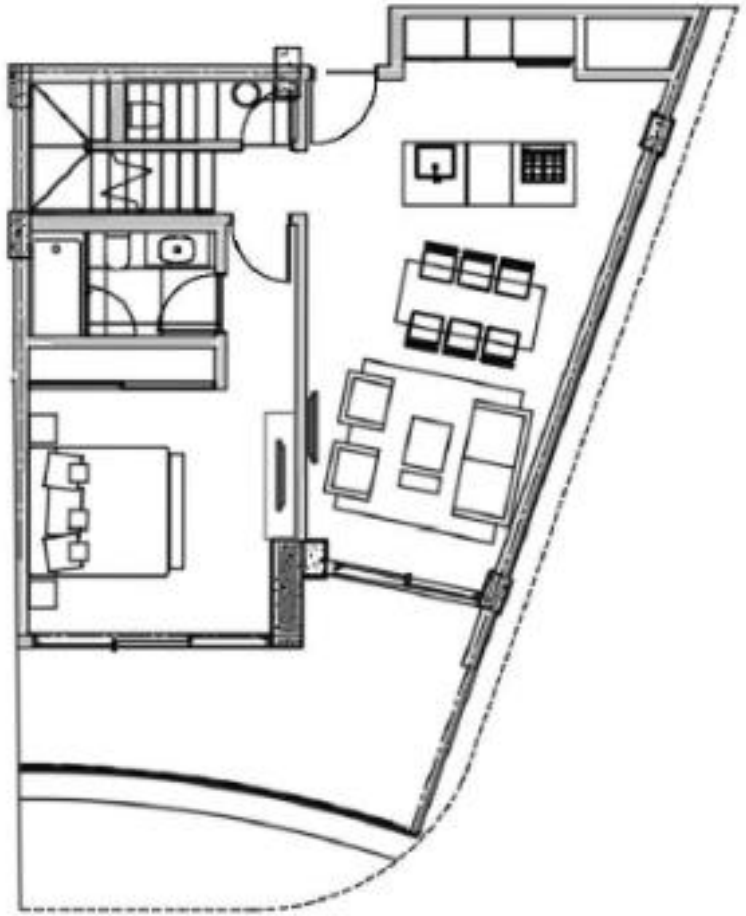

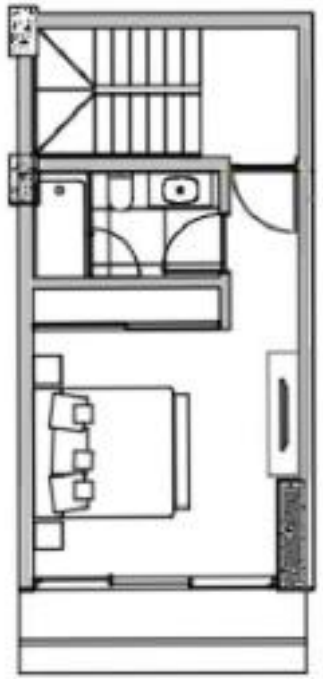

CAP CANA REEF & GOLF | NIVELES 5 Y 6 | TIPOLOGIA R4 | UF 98

Propuesta de Remodelación Interior- Alternativa de Distribución Interior (No Incluida en Alcance Base)

UF-96 unit is 111m2 (1194sq.ft.)
Price - $377,400


SOLD




CAP CANA REEF & GOLF | NIVELES 5 Y 6 | TIPOLOGÍA R5 | UF 96

Propuesta de Remodelación Interior- Alternativa de Distribución Interior (No Incluida en Alcance Base)


UF-95 unit is 111m2 (1194sq.ft.)
Price $377,400

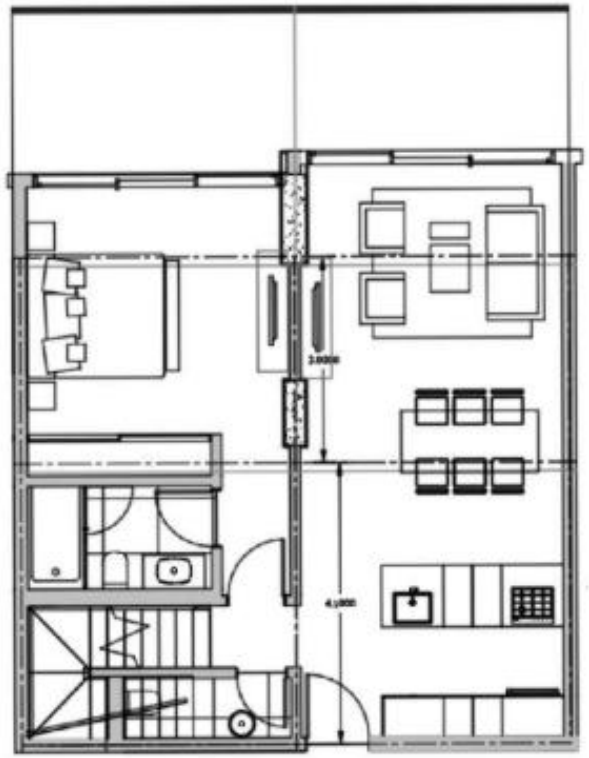

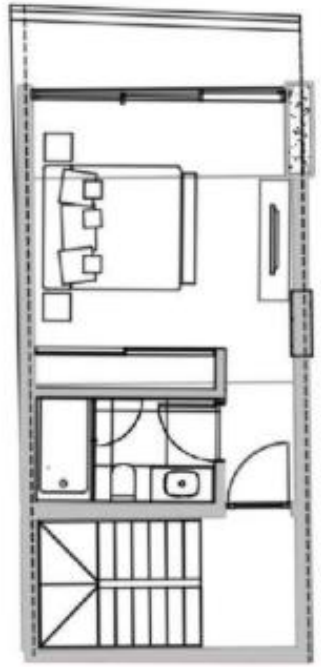


CAP CANA REEF & GOLF | NIVELES 5 Y 6 | TIPOLOGÍA R5 | UF 95

UF-94 unit is 121m2 (1302sq.ft.)

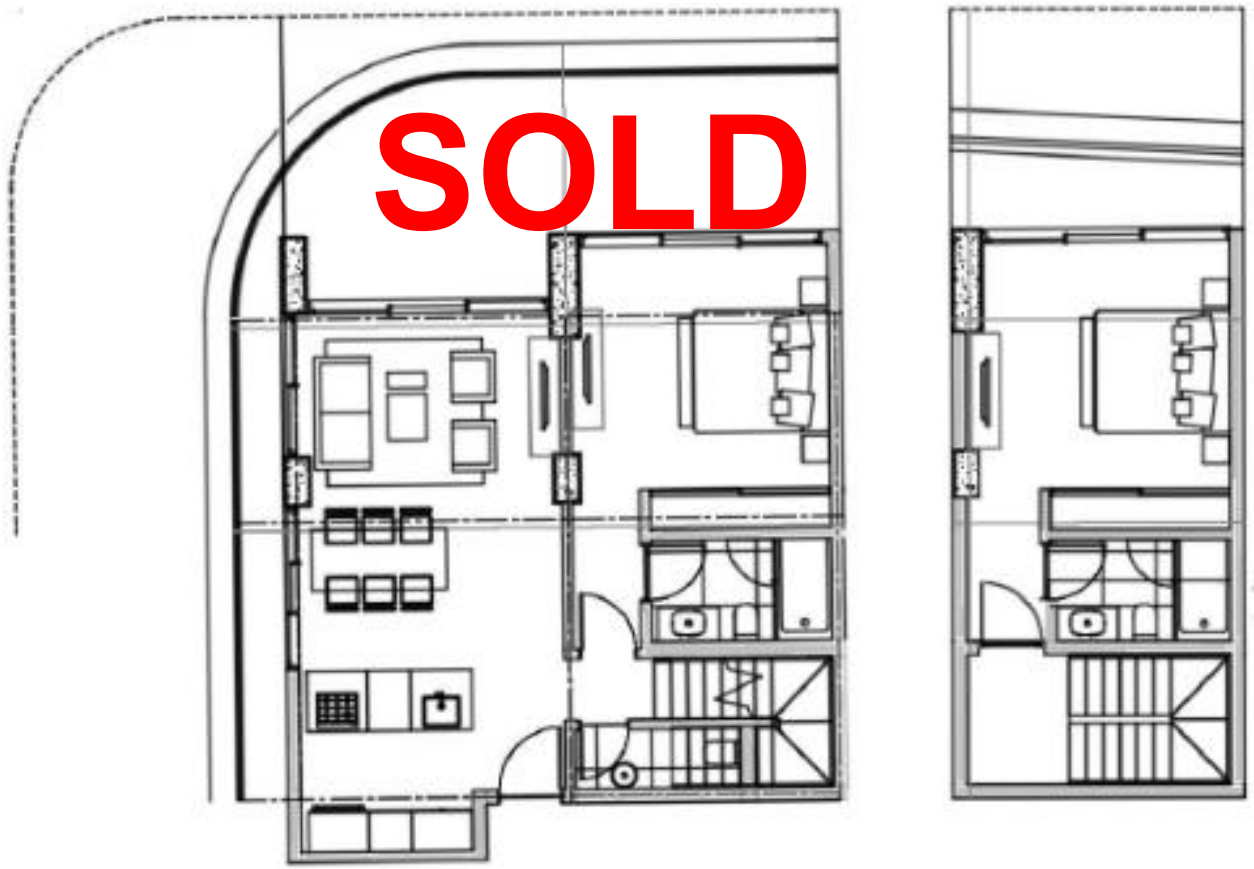



CAP CANA REEF & GOLF NIVELES 5 Y 6 TIPOLOGIA R4 UF 94

POND ---------POND ---------POND ---------POND --------- POND --------- POND ---------POND ---------POND ---------

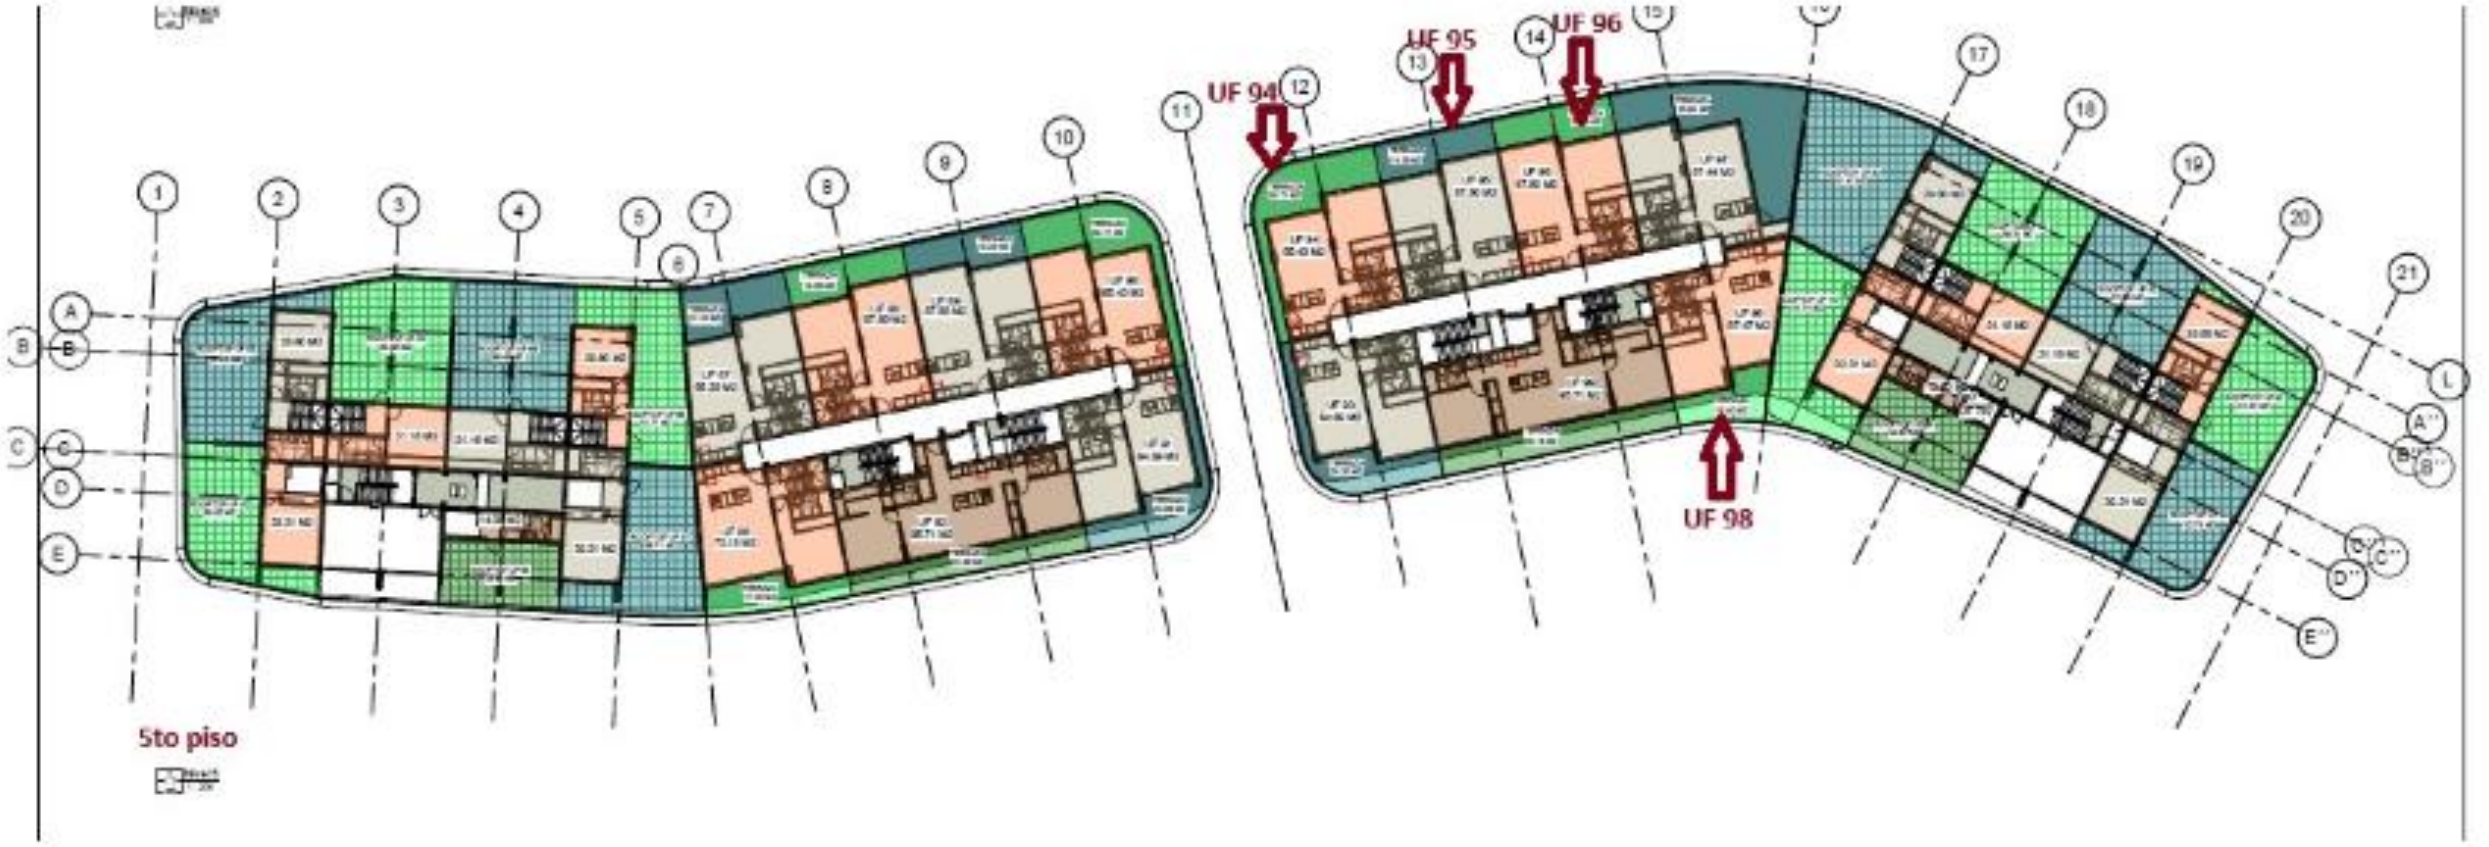


UF-68 unit is 171m2 (1840sq.ft)
Price - $581,400

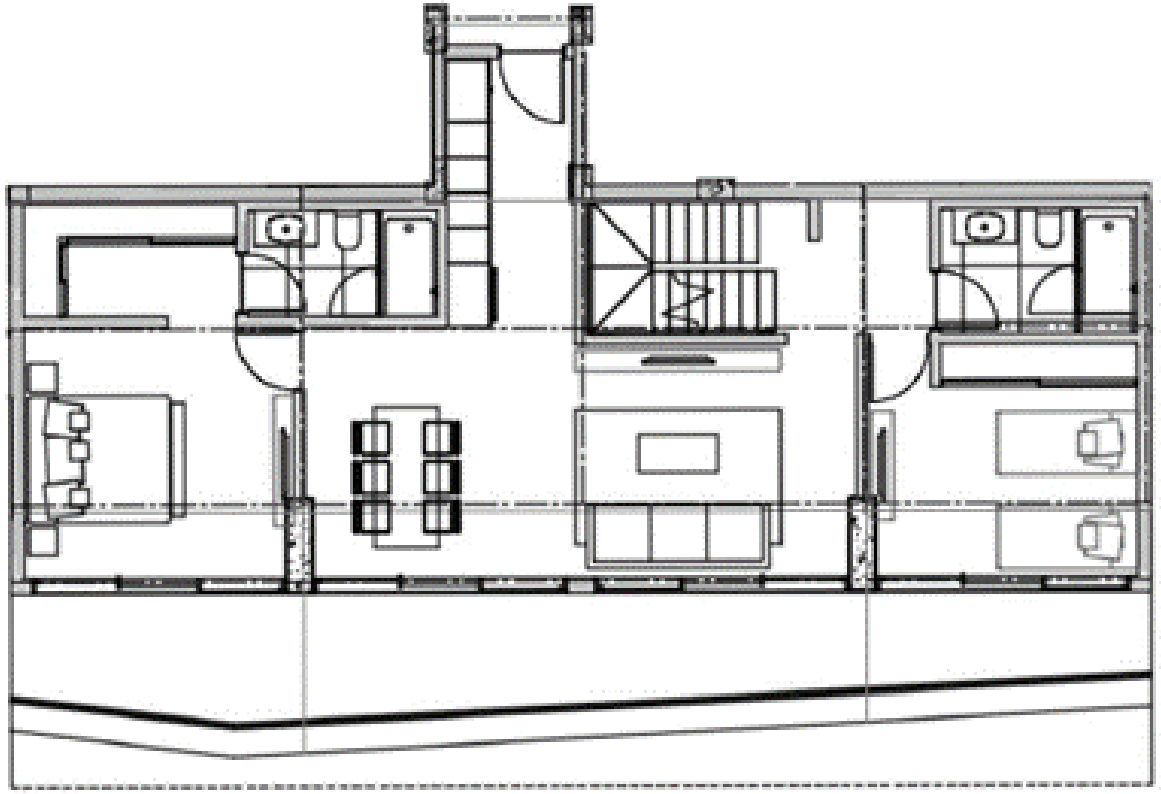


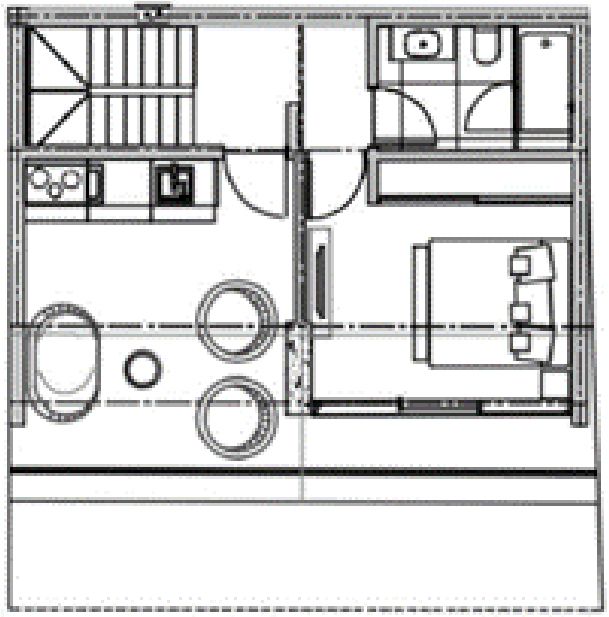

CAP CANA REEF & GOLF NIVELES 5 Y 6 TIPOLOGIA R3 UF 68


UF-85 unit is 166m2 (1786sq.ft.)
Price - $564,400

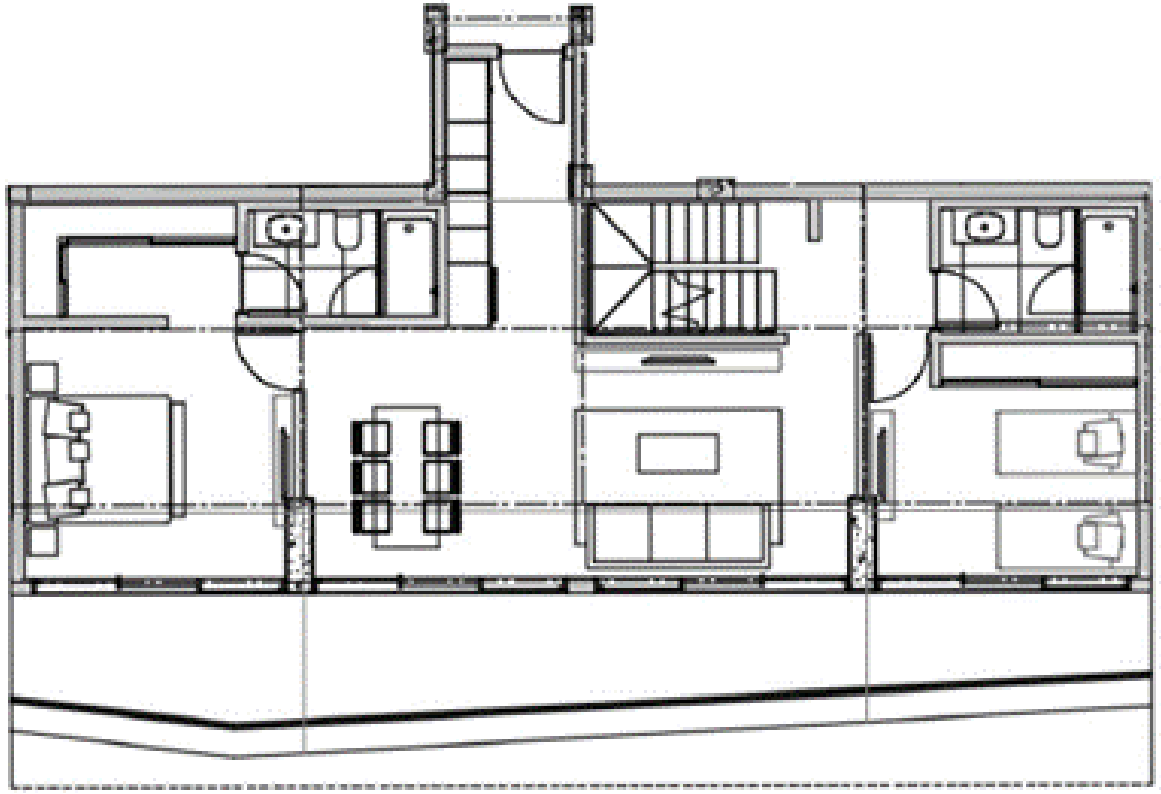

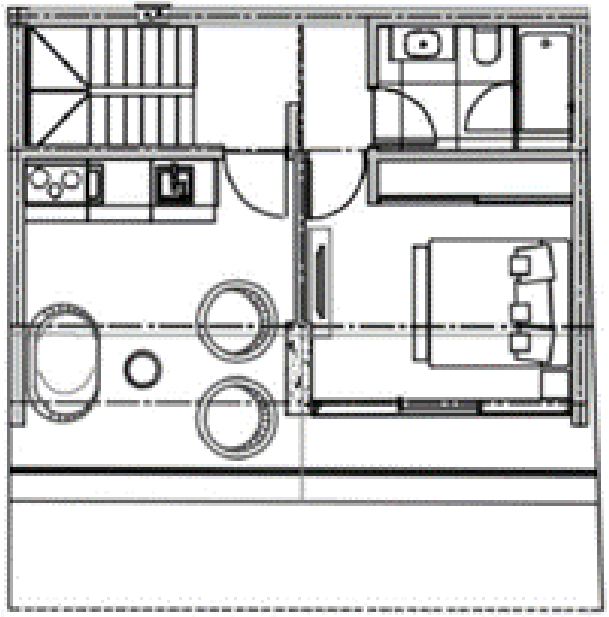


CAP CANA REEF & GOLF NIVELES 5 Y 6 TIPOLOGIA R3 UF 85

POND ---------POND ---------POND ---------POND --------- POND ---------POND ---------POND ---------
POND ---------

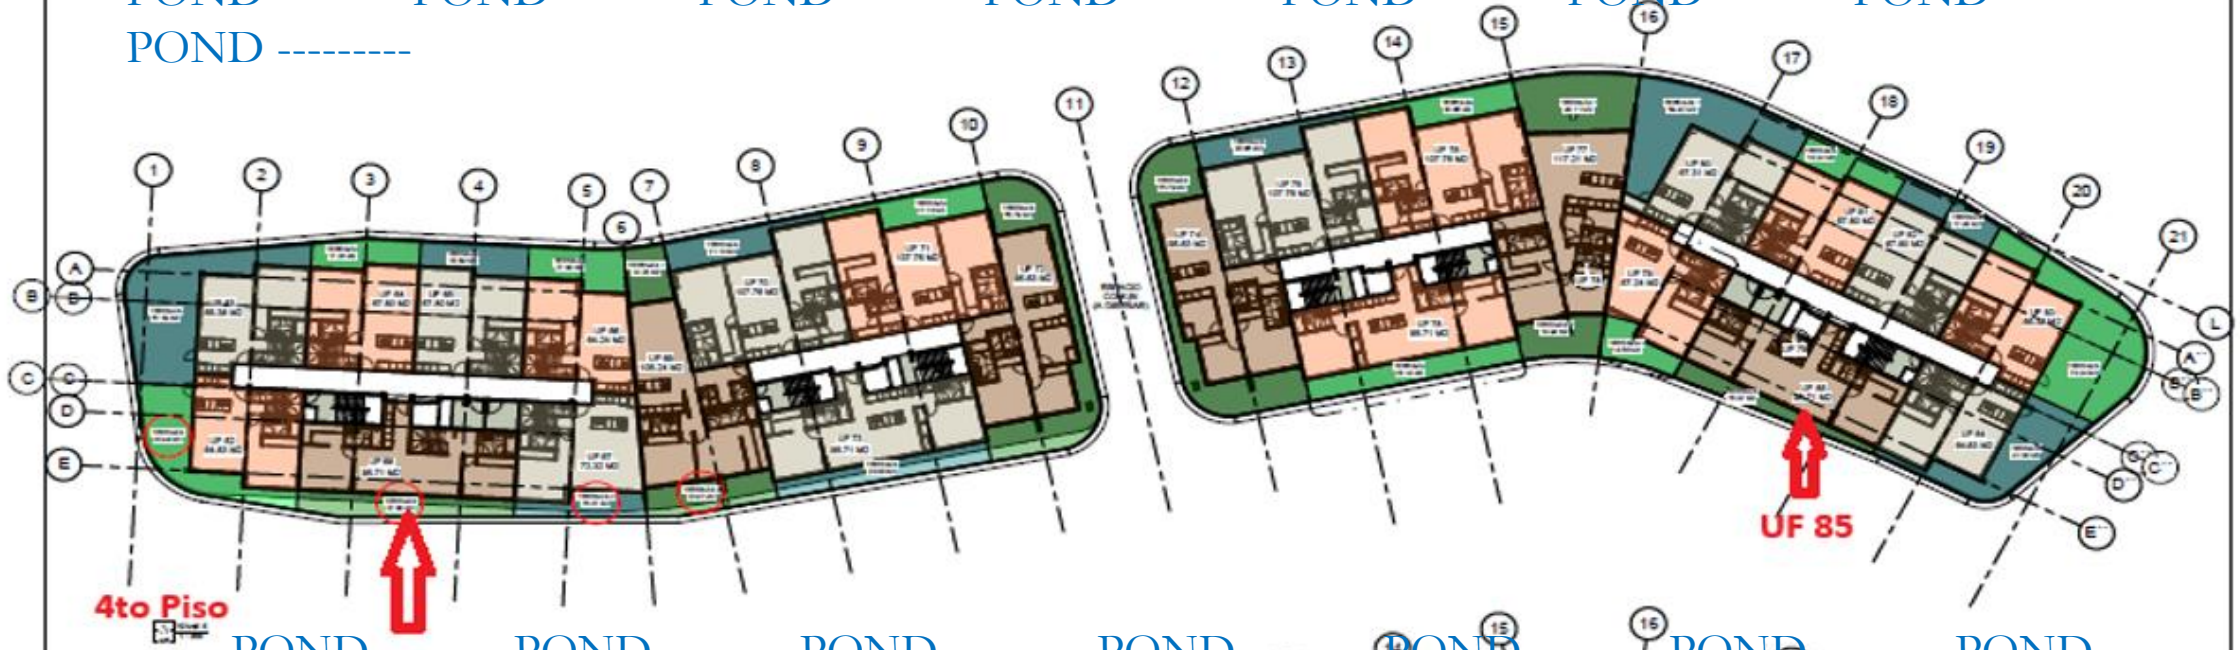

POND UF68 POND ---------POND --------- POND ---------POND ---------POND ---------POND ---------
-

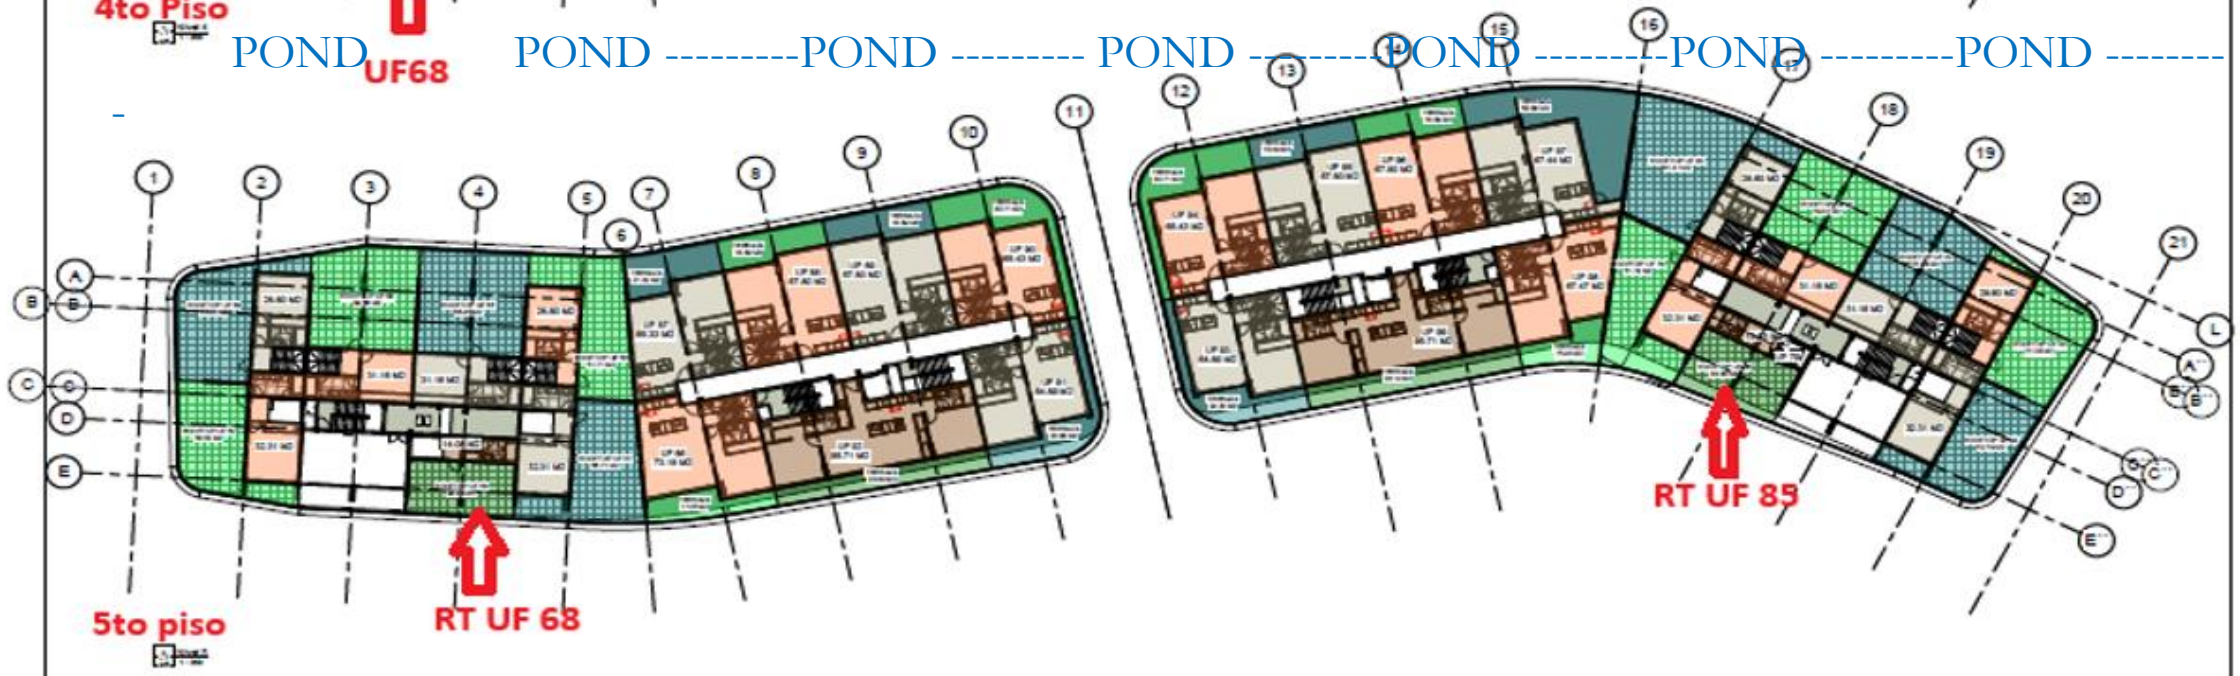

CAP CANA REEF & GOLF RESIDENCE SUPERFICIES TIPOLOGIAS - NIVEL 4 / 5 ESC- 1 : 200 09/02/25 PT 4/5

POND ---------POND ---------POND ---------POND --------- POND ---------POND ---------POND --------- POND ---------



POND ---------POND ---------POND ---------POND --------- POND ---------POND ---------POND --------- POND ---------

